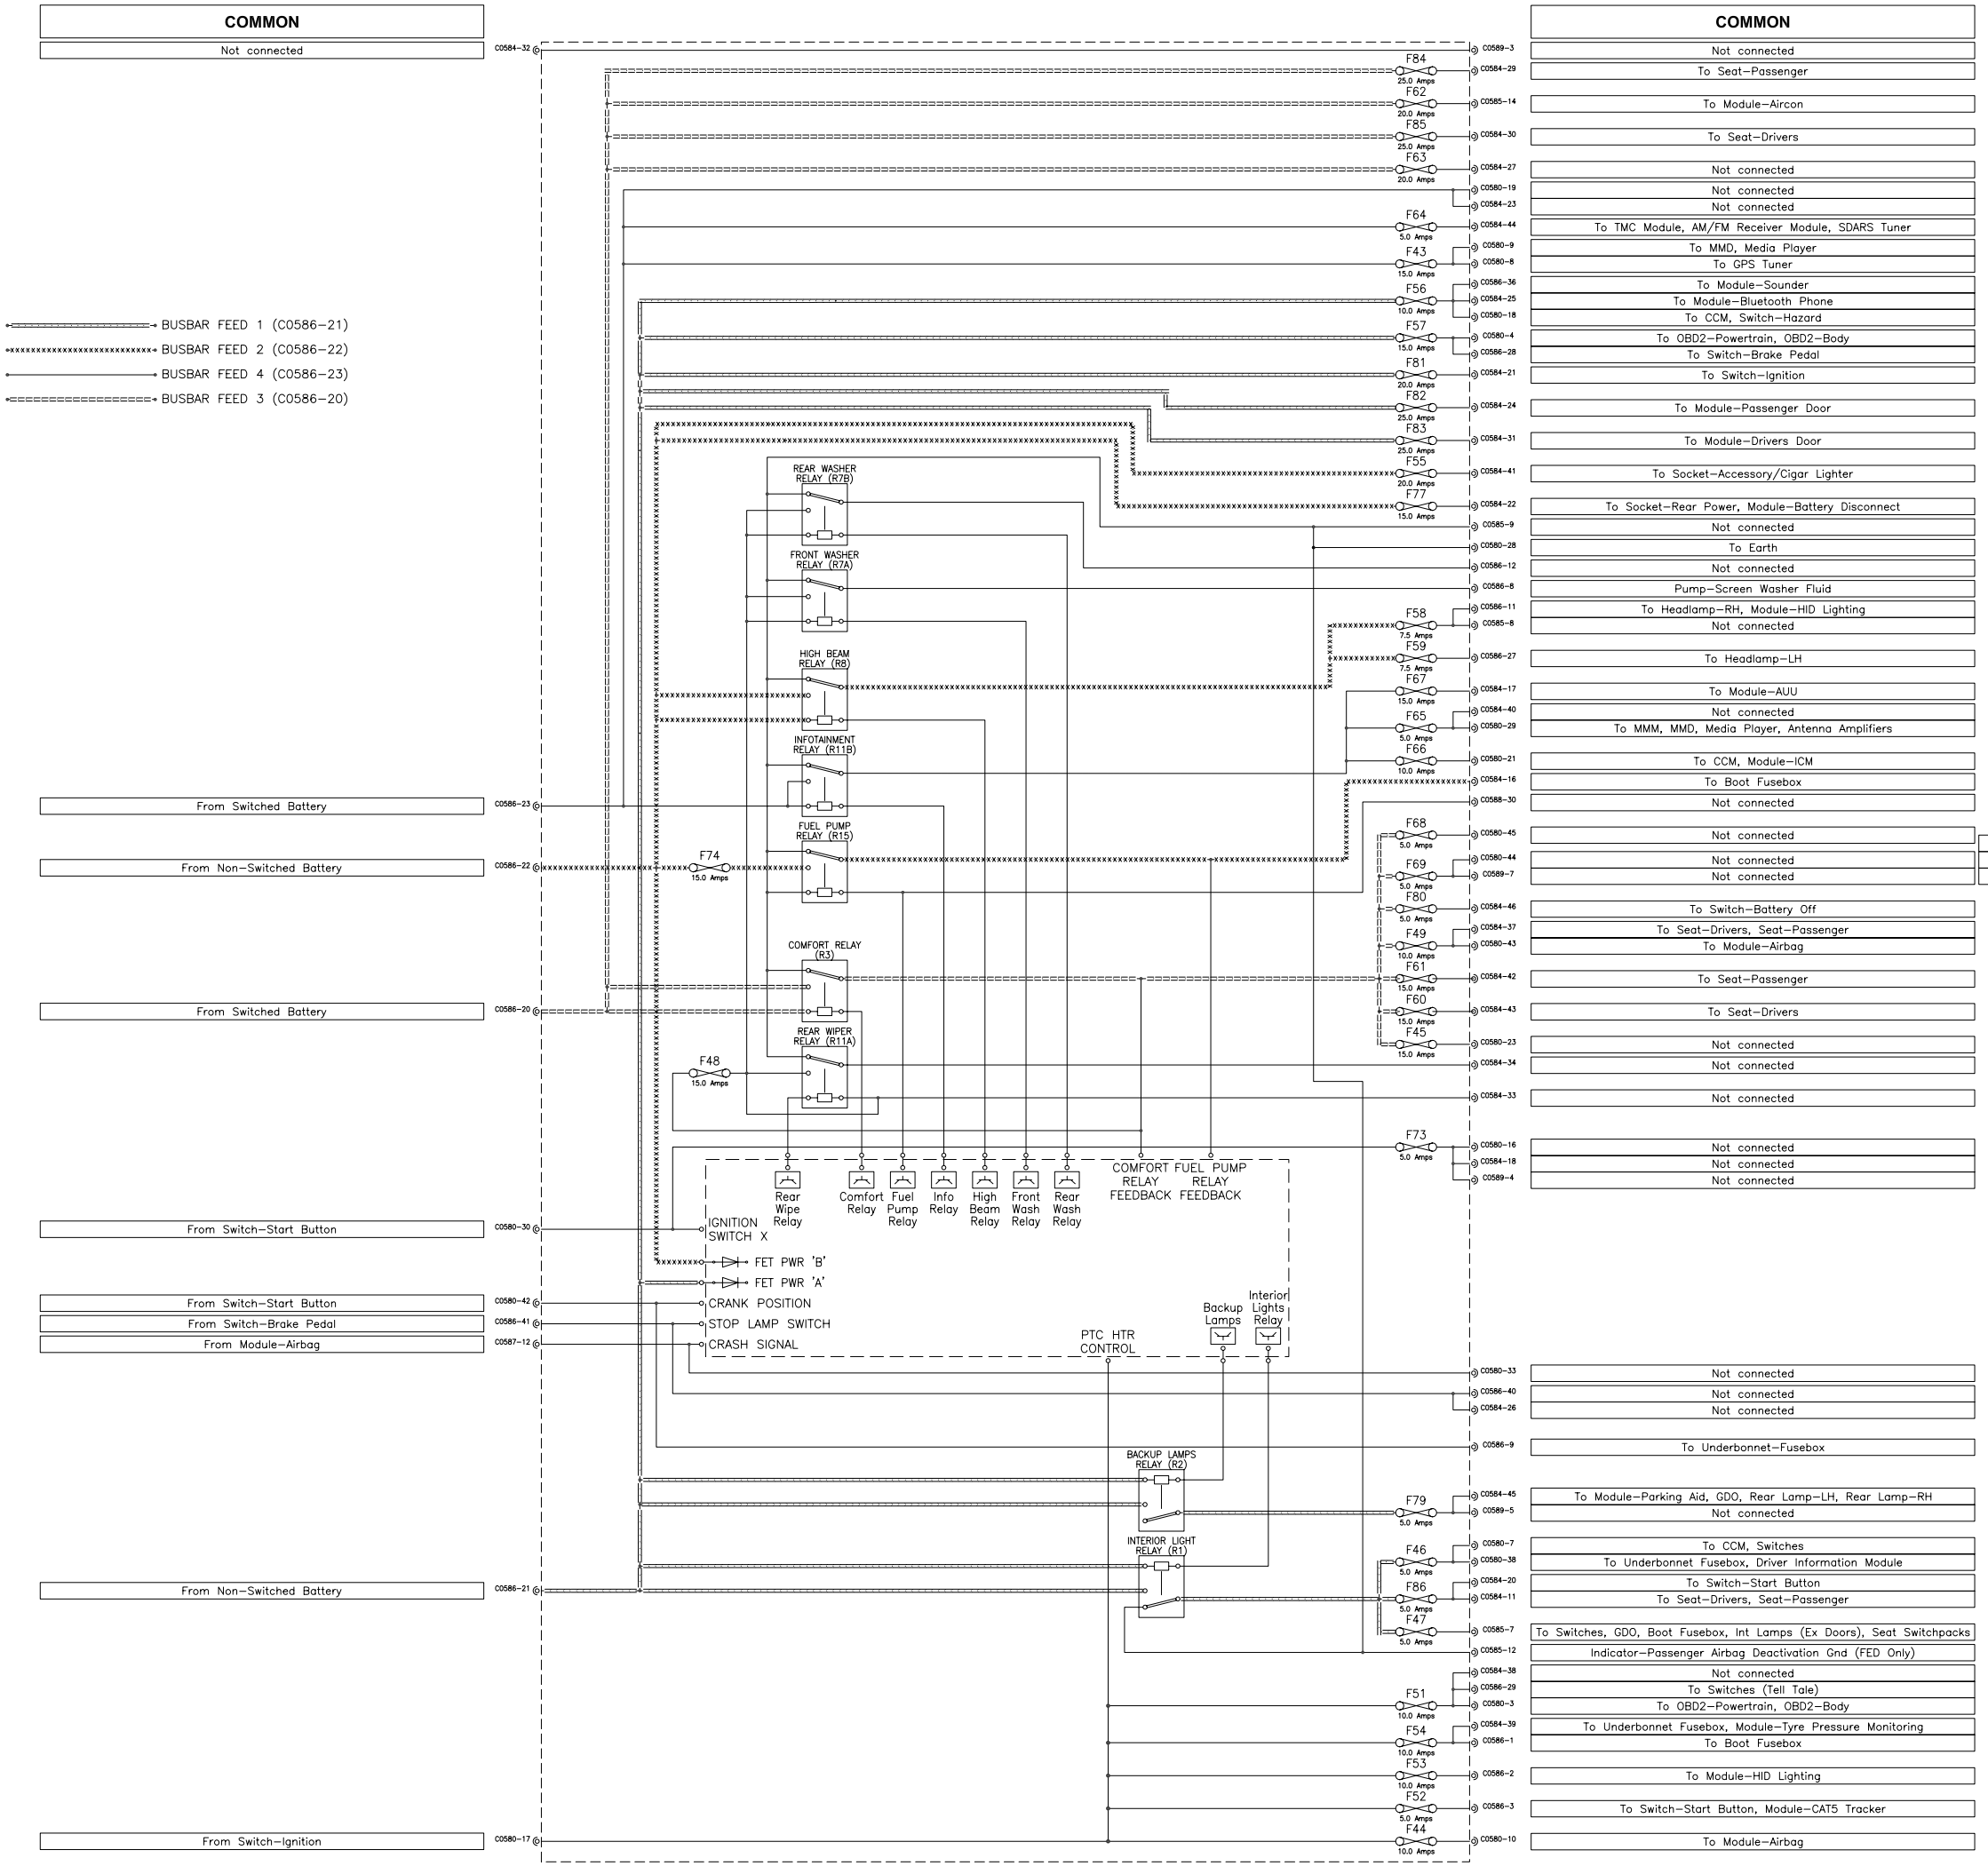

A1 Circuit

DRAWN BY AP
DATE 13-07-07

TITLE
SUB-SYSTEM TITLE

CEM

PROJECT VH105/135
BUILD IB

CPSC 00.06.51
REV LEVEL 1

AML DRG No. 8G43-14T400-AA

2 OF 2